Specification Sheet

City of Jerseyville
Building and Zoning Department

House - Slab on Grade

115 E. Prairie St.
Jerseyville, IL 62052
(618) 498-3312

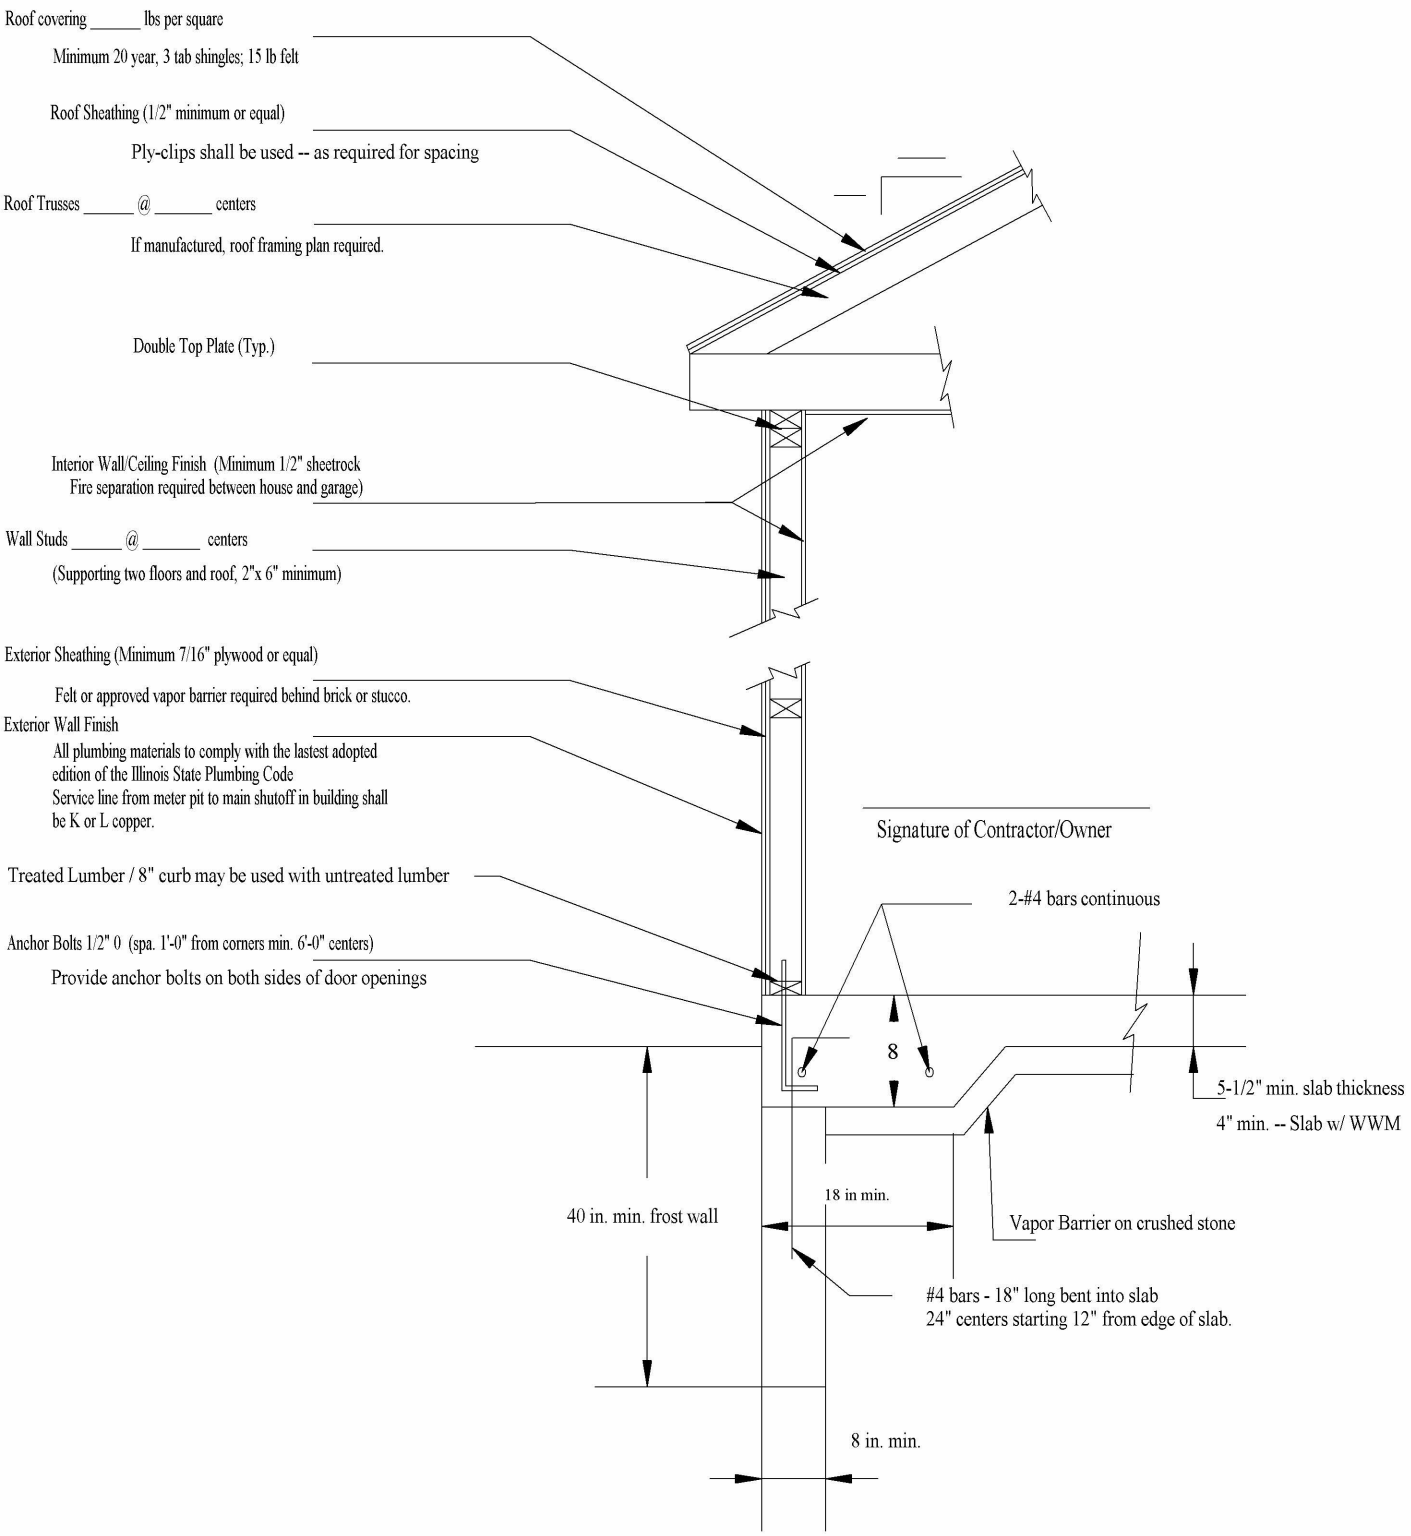

Feb 2016